


West Mall Centre

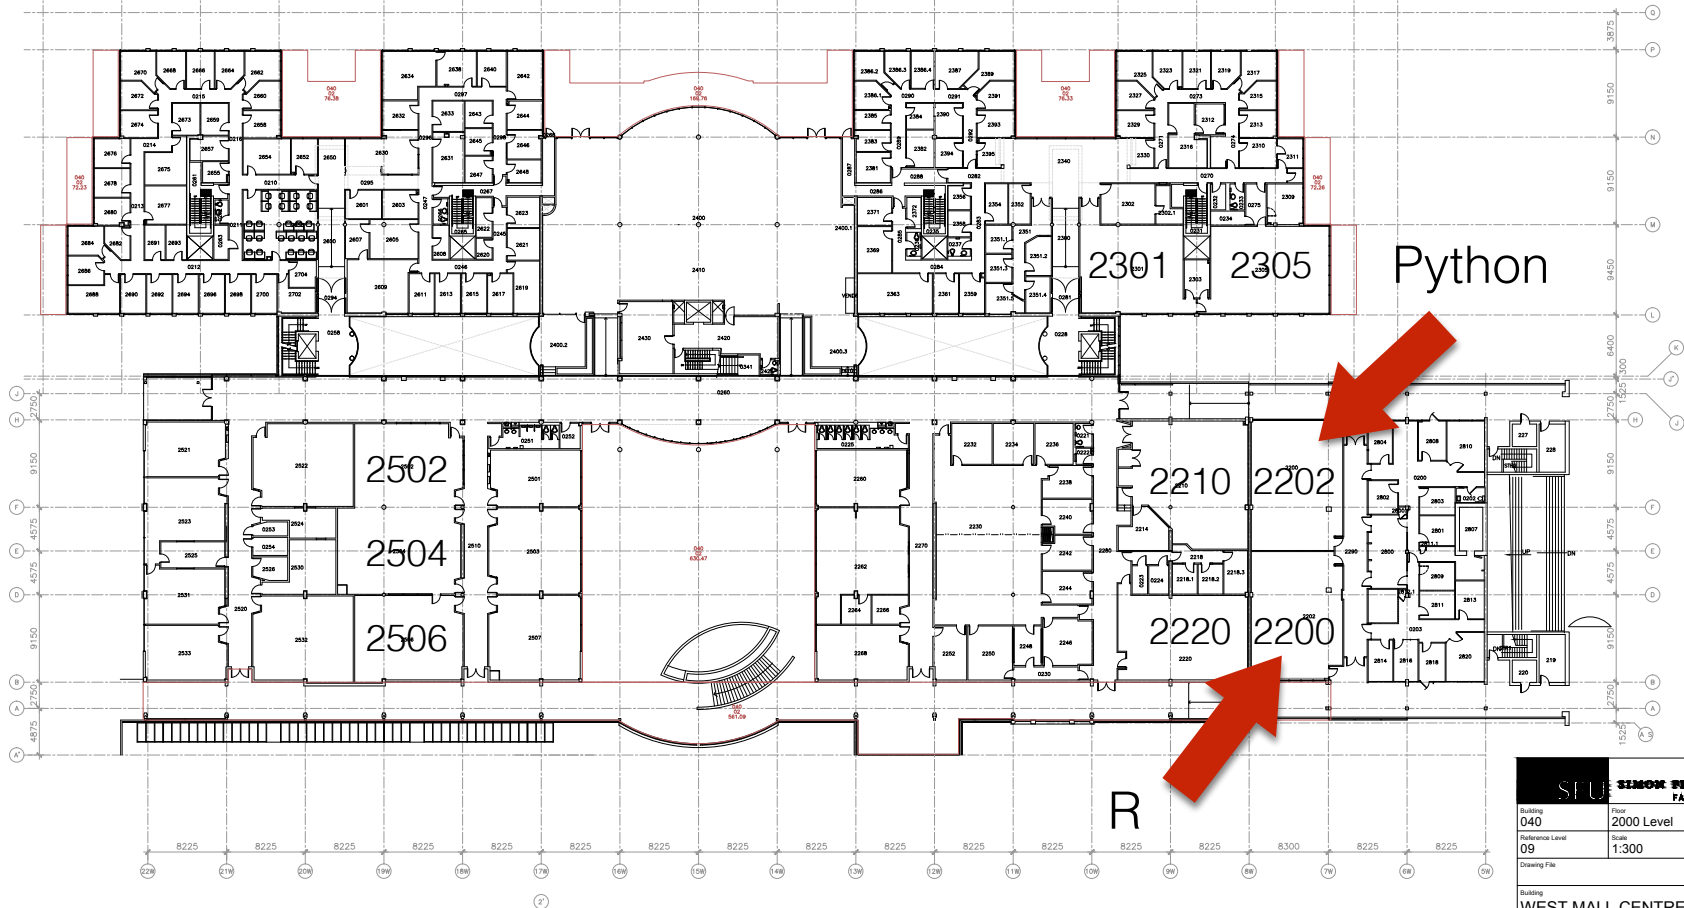

SFU SIMON FRASER UNIVERSITY FACILITIES SERVICES			
Building	040	2000 Level	Date 15/01/2014
Reference Level	09	Scale 1:300	Campus BRNBY
Drawing File	Sheet 2 OF 7		
Building	WEST MALL CENTRE		
	D09		